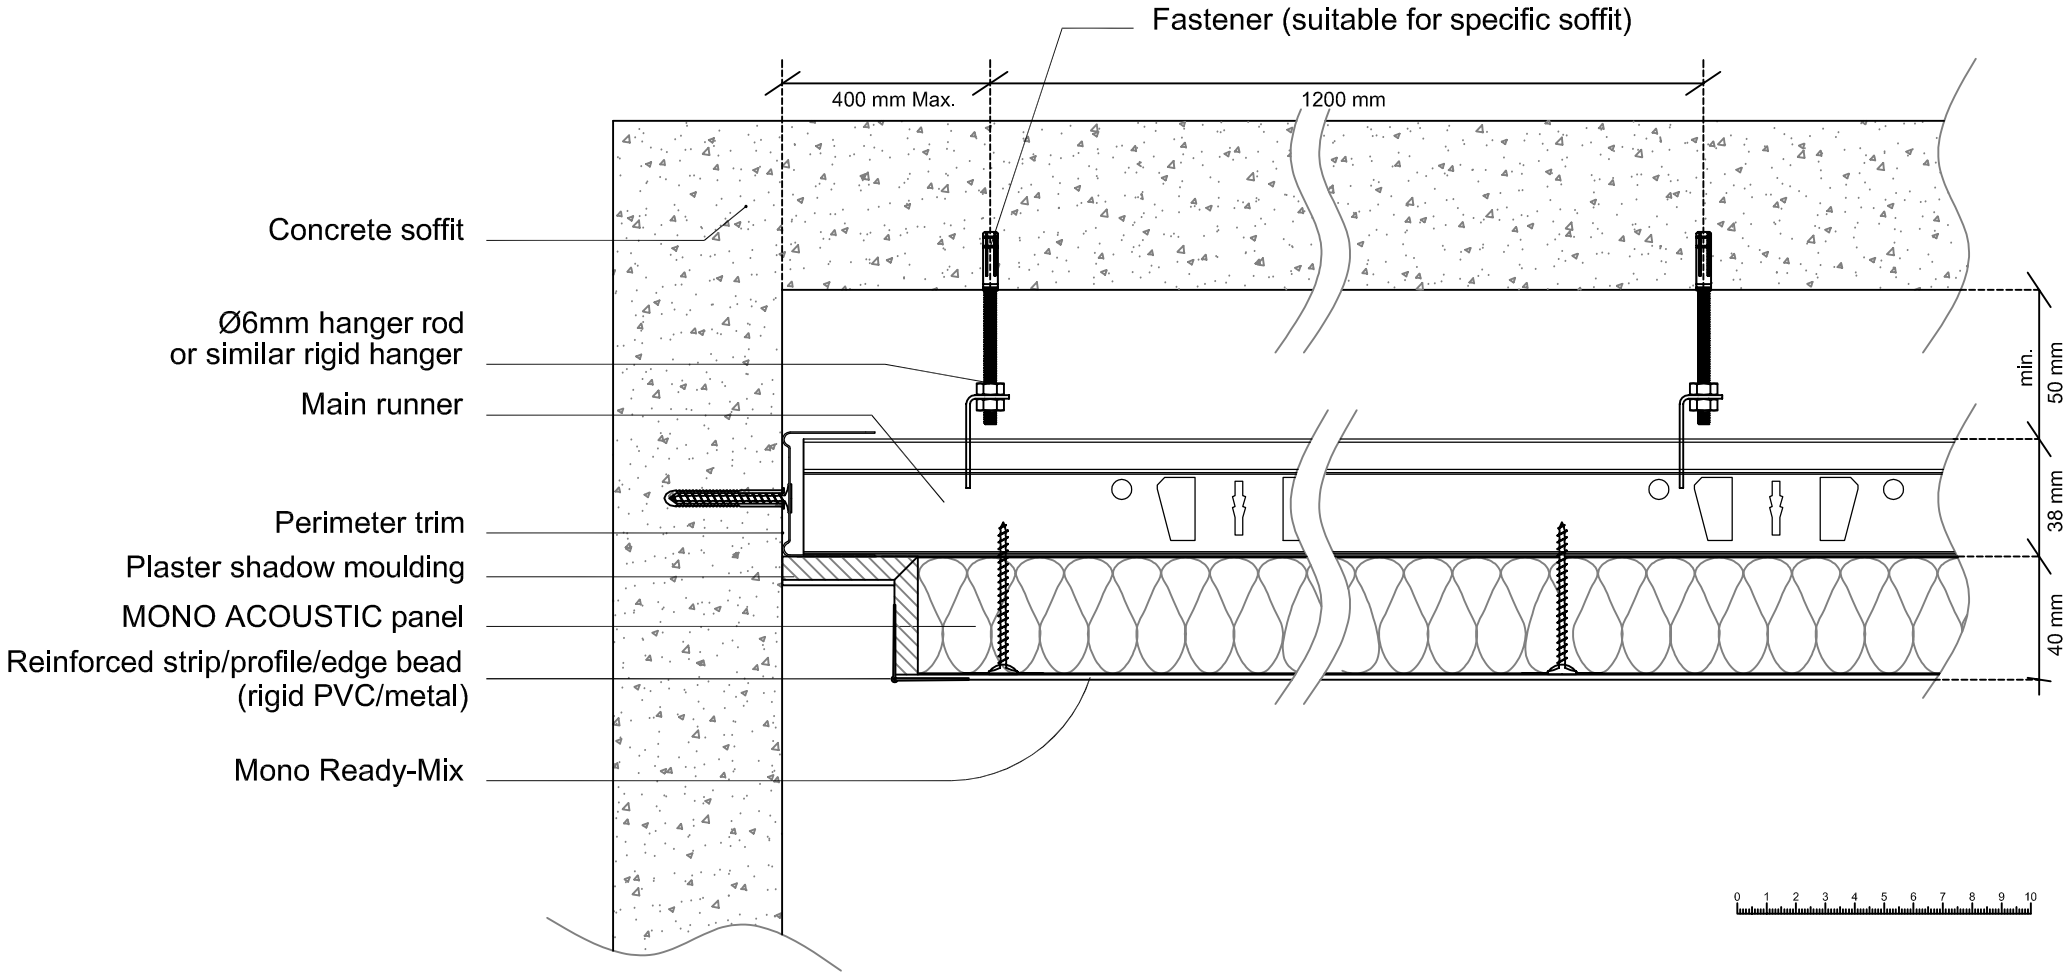
Fastener (suitable for specific soffit)
400 mm Max.
1200 mm
Concrete soffit
Ø6mm hanger rod
or similar rigid hanger
Main runner
Perimeter trim
Plaster shadow moulding
MONO ACOUSTIC panel
Reinforced strip/profile/edge bead
(rigid PVC/metal)
Mono Ready-Mix
min.
50 mm
38 mm
40 mm
0 1 2 3 4 5 6 7 8 9 10